2/12/2025 5:33:24 PM GPLOT-ORD 0016588_54.dgn
Sanderh gplotborder-ORD.tbl

Line of wrested vegetation | Non-exempt Impacts | Bridge 100-foot Exemption Box

GDOT P.I. No. 0016588

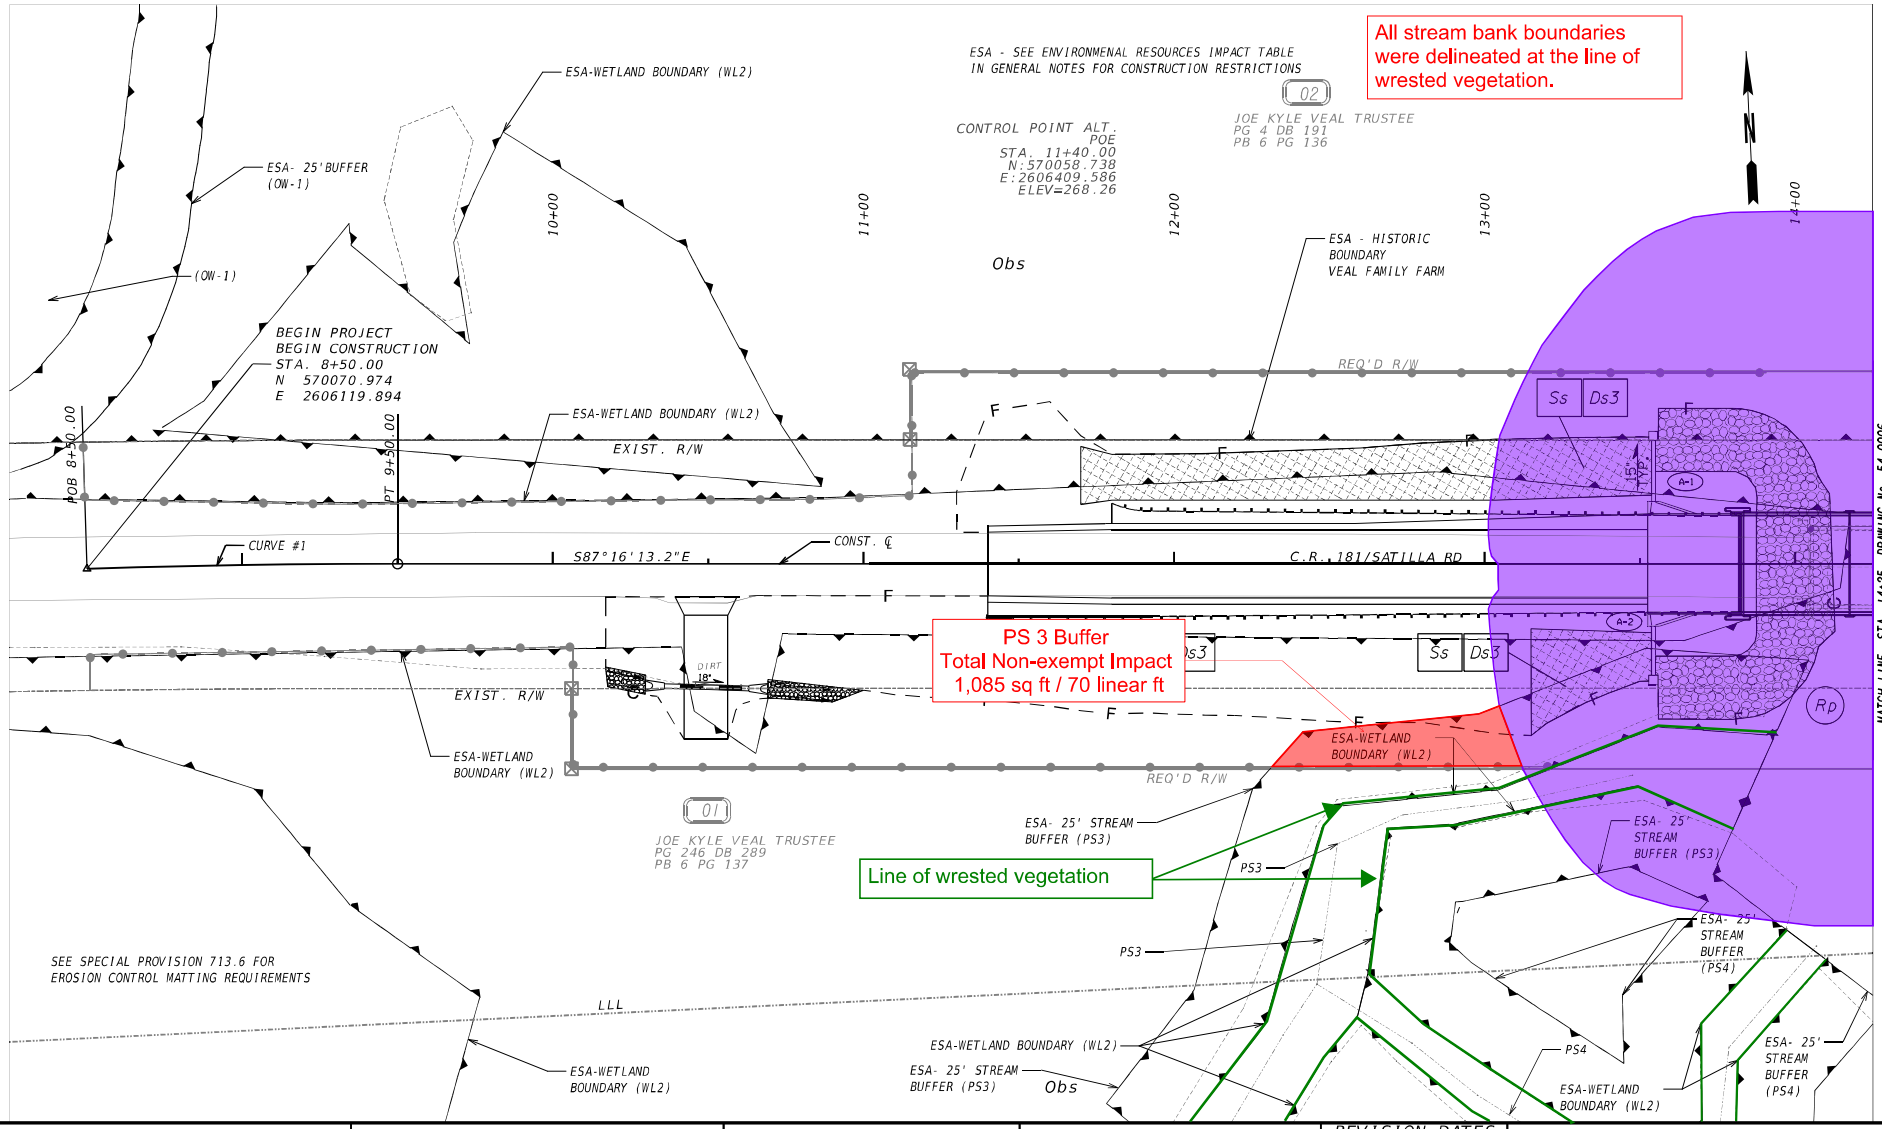

GDOT Georgia Department of Transportation

consor
2047 Gees Mill Road NE, Suite 211, Conyers, GA 30013 (470) 207-0535

SCALE IN FEET
0 20 40 80

REVISION DATES

BMP LOCATION DETAILS
FINAL PHASE
C.R. 181/SATILLA RD
@ WILLACOOCHEE RIVER OVERFLOW

CHECKED:		DATE:	DRAWING No.
BACKCHECKED:		DATE:	54-0005
CORRECTED:		DATE:	
VERIFIED:		DATE:	

GPLN-2E
11/06/2020